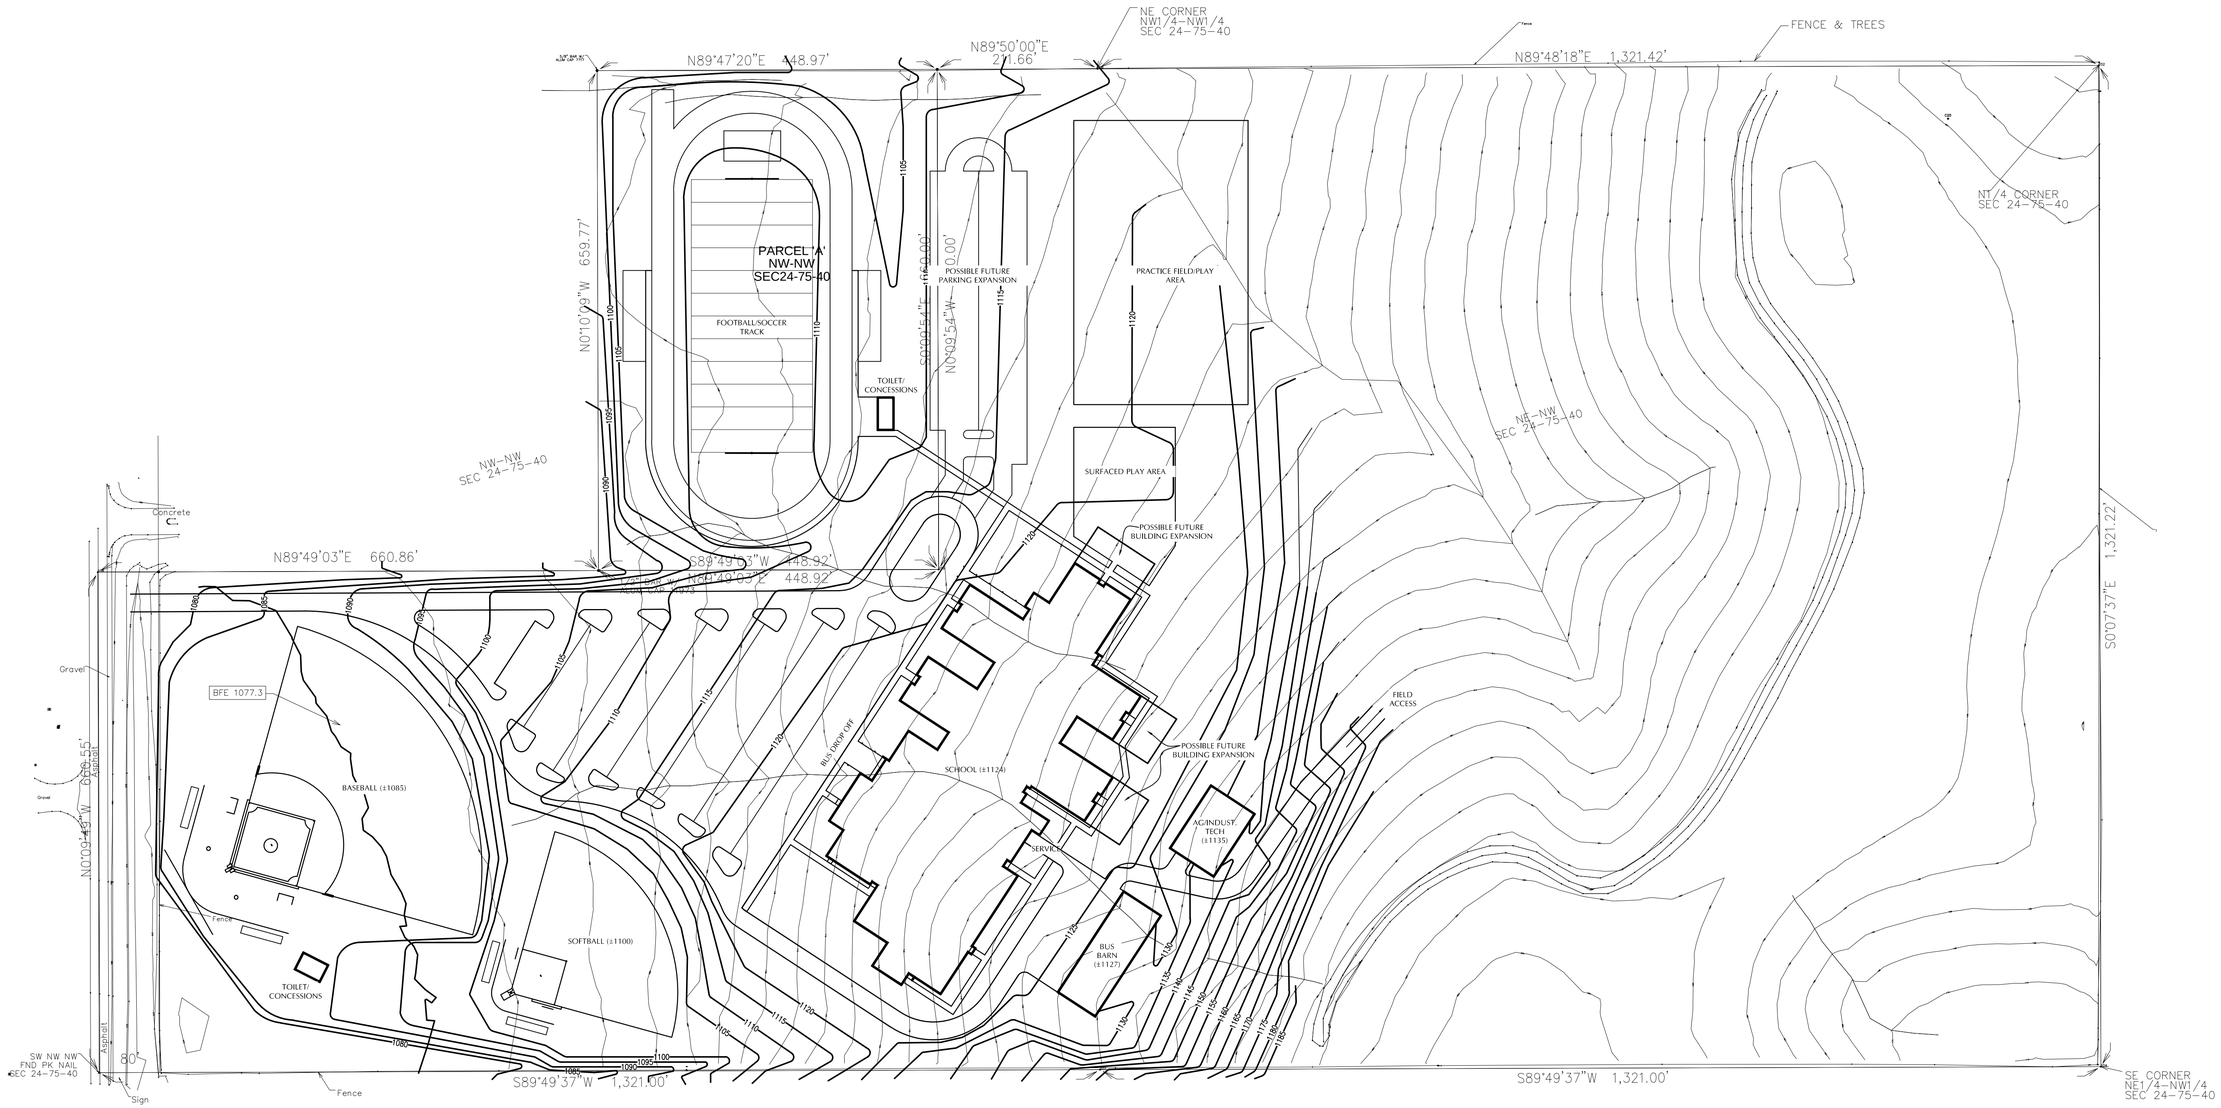

PROPOSED RIVERSIDE CAMPUS

Scale: 1"=100'-0"

0 100' 300' 400'

FEH Associates Inc.
Architecture | Structural Engineering | Interiors